SUN POINTE

CONDOMINIUMS
PHASE II
RALEIGH, NORTH CAROLINA

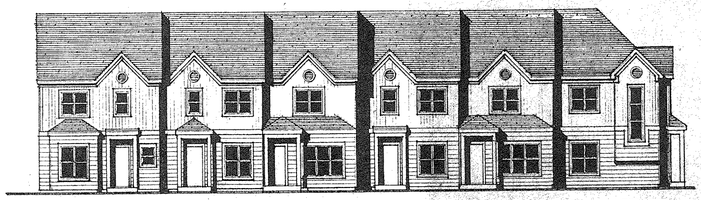

Building Type I Entrance Elevation

NEW TRADITION
New Traditions Architecture, PA

BUILDING ELEVATION

SITE DATA:

PROPOSED UNITS:	84 UNITS
TOTAL 2 BR:	64 UNITS
TOTAL 3 BR:	20 UNITS
PROPOSED PARKING:	170 SP
REQUIRED PARKING:	166 SP

SITE PLAN
PHASE II

DATE: JUNE 13, 1990
PROJECT NO.: 90578
REVISIONS:

SCALE 1"=50'
NORTH
50 0 50 100

Land Design
Landscape Architecture Land Planning
Urban Design Civil Engineering
1701 East Boulevard, Charlotte, NC 28203 704/333-0325
1216 Prince Street, Alexandria, VA 22314 703/549-7784
225 Hillsborough Street, Raleigh, NC 919/834-6127

SHEET NO.:
OF: